LINE	BEARING	DISTANCE
L1	S 23°09'38" E	99.46'
L2	S 25°20'41" E	184.18'
L3	S 25°20'41" E	86.61'
L4	S 25°05'30" E	120.00'
L5	N 18°26'59" W	70.73'

LEGEND

- ● 18" LONG IRON PIN SET WITH PLASTIC CAP STAMPED "LS 3191" UNLESS OTHERWISE NOTED.
- ⬡ MAG NAIL SET
- △ PK NAIL FOUND

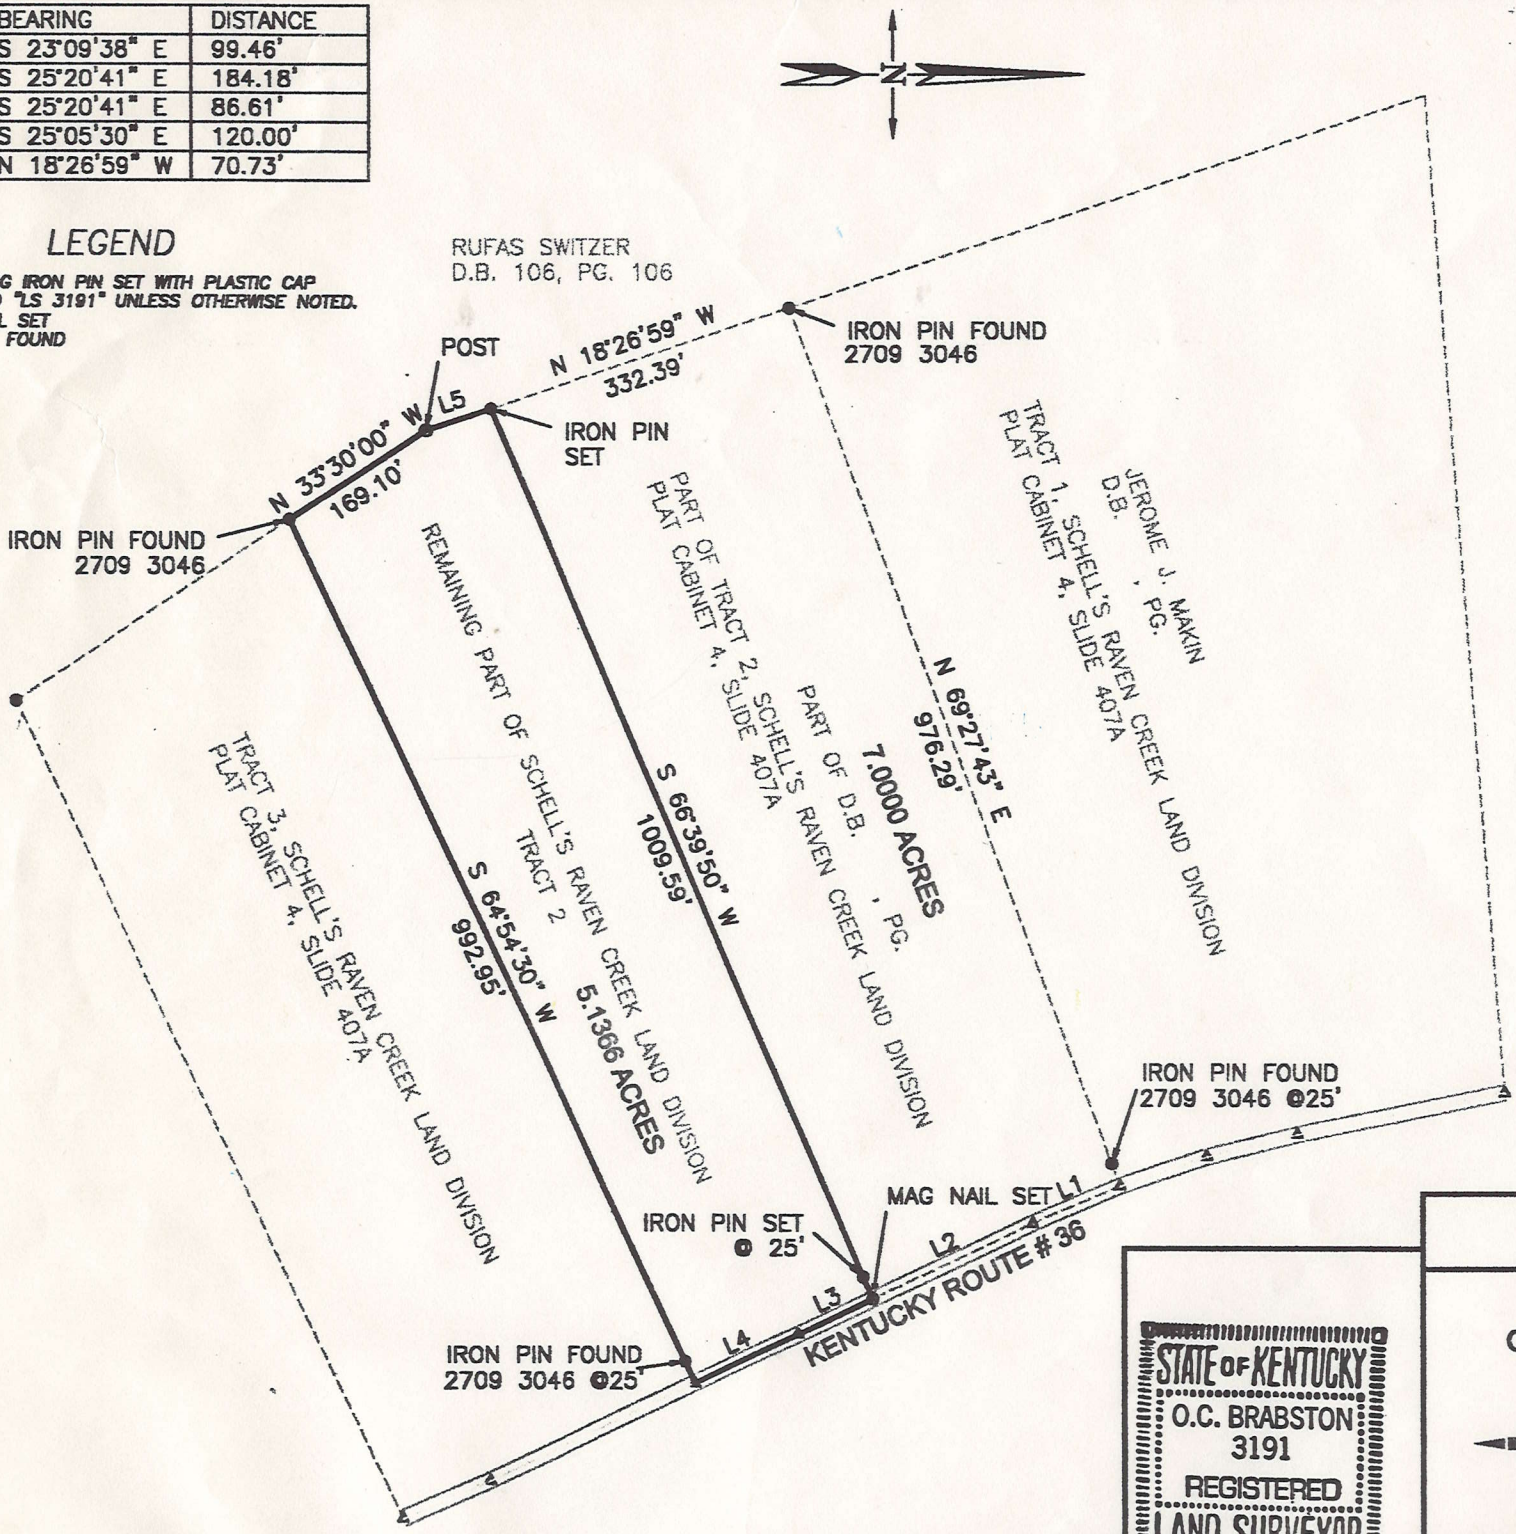

I hereby certify that t
was done by persons
the method of rando
unadjusted precision
1: 705,000 and was
hereon is a Class B
precision of said surv
of said class.

Otey C. Brabston P.L

I HEREBY CERTIFY T
CONFORMS WITH THE
CYNTHIANA–HARRISO
PLANNING COMMISSIO
BEEN APPROVED FO
HARRISON COUNTY C

PHILIP SIMS
ADMINISTRATIVE OFFI
P.O. BOX 67, CYNTH
606–234–7165

KY. RT 36

SITE

VICINITY
NTS

0' 200'

SURVEY FOR
JAY QUENTIN SCHELL

STATE OF KENTUCKY
O.C. BRABSTON
3191
REGISTERED
LAND SURVEYOR

CAHILL
SURVEYORS, INC.

DATE:	
SCALE:	
DRAWN BY:	
REVISED:	
ON	
1.0 MIL	
C	
12 NORTH MA	